NOTE:
Consult Tremco For Appropriate Paraseal And Tremdrain Products.

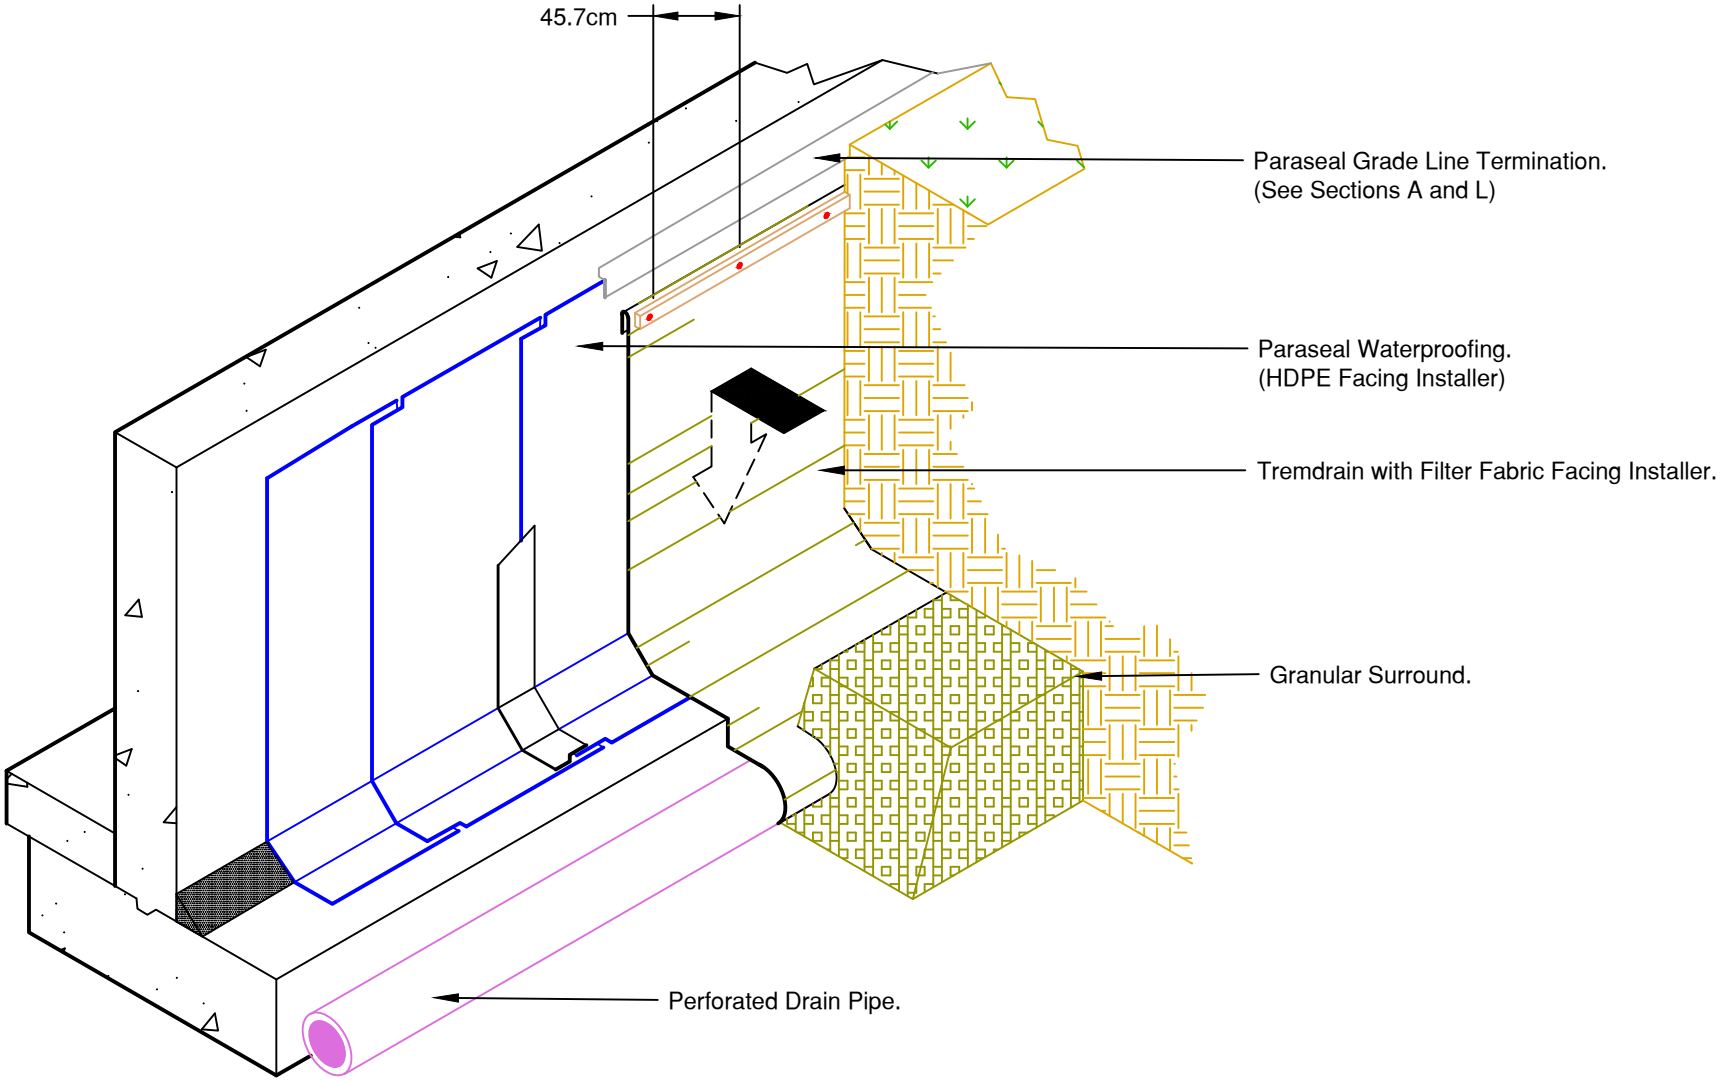

TREMCO
www.tremco.com.au
12/4 Southridge St, Eastern Creek, NSW 2766
Phone: (02) 9638 2755 Fax: (02) 9638 2955

Project: Paraseal Backfilled Walls				Sheet Number:	File Name: PBFW - Inst Exterior Drain Pipe
Detail: Installation with Exterior Drain Pipe					Rev #: 01
This detail is intended for conceptual purposes only.	Drawn by: SP	Checked by: XX	Scale: N.T.S	Date: 09/11/2020	